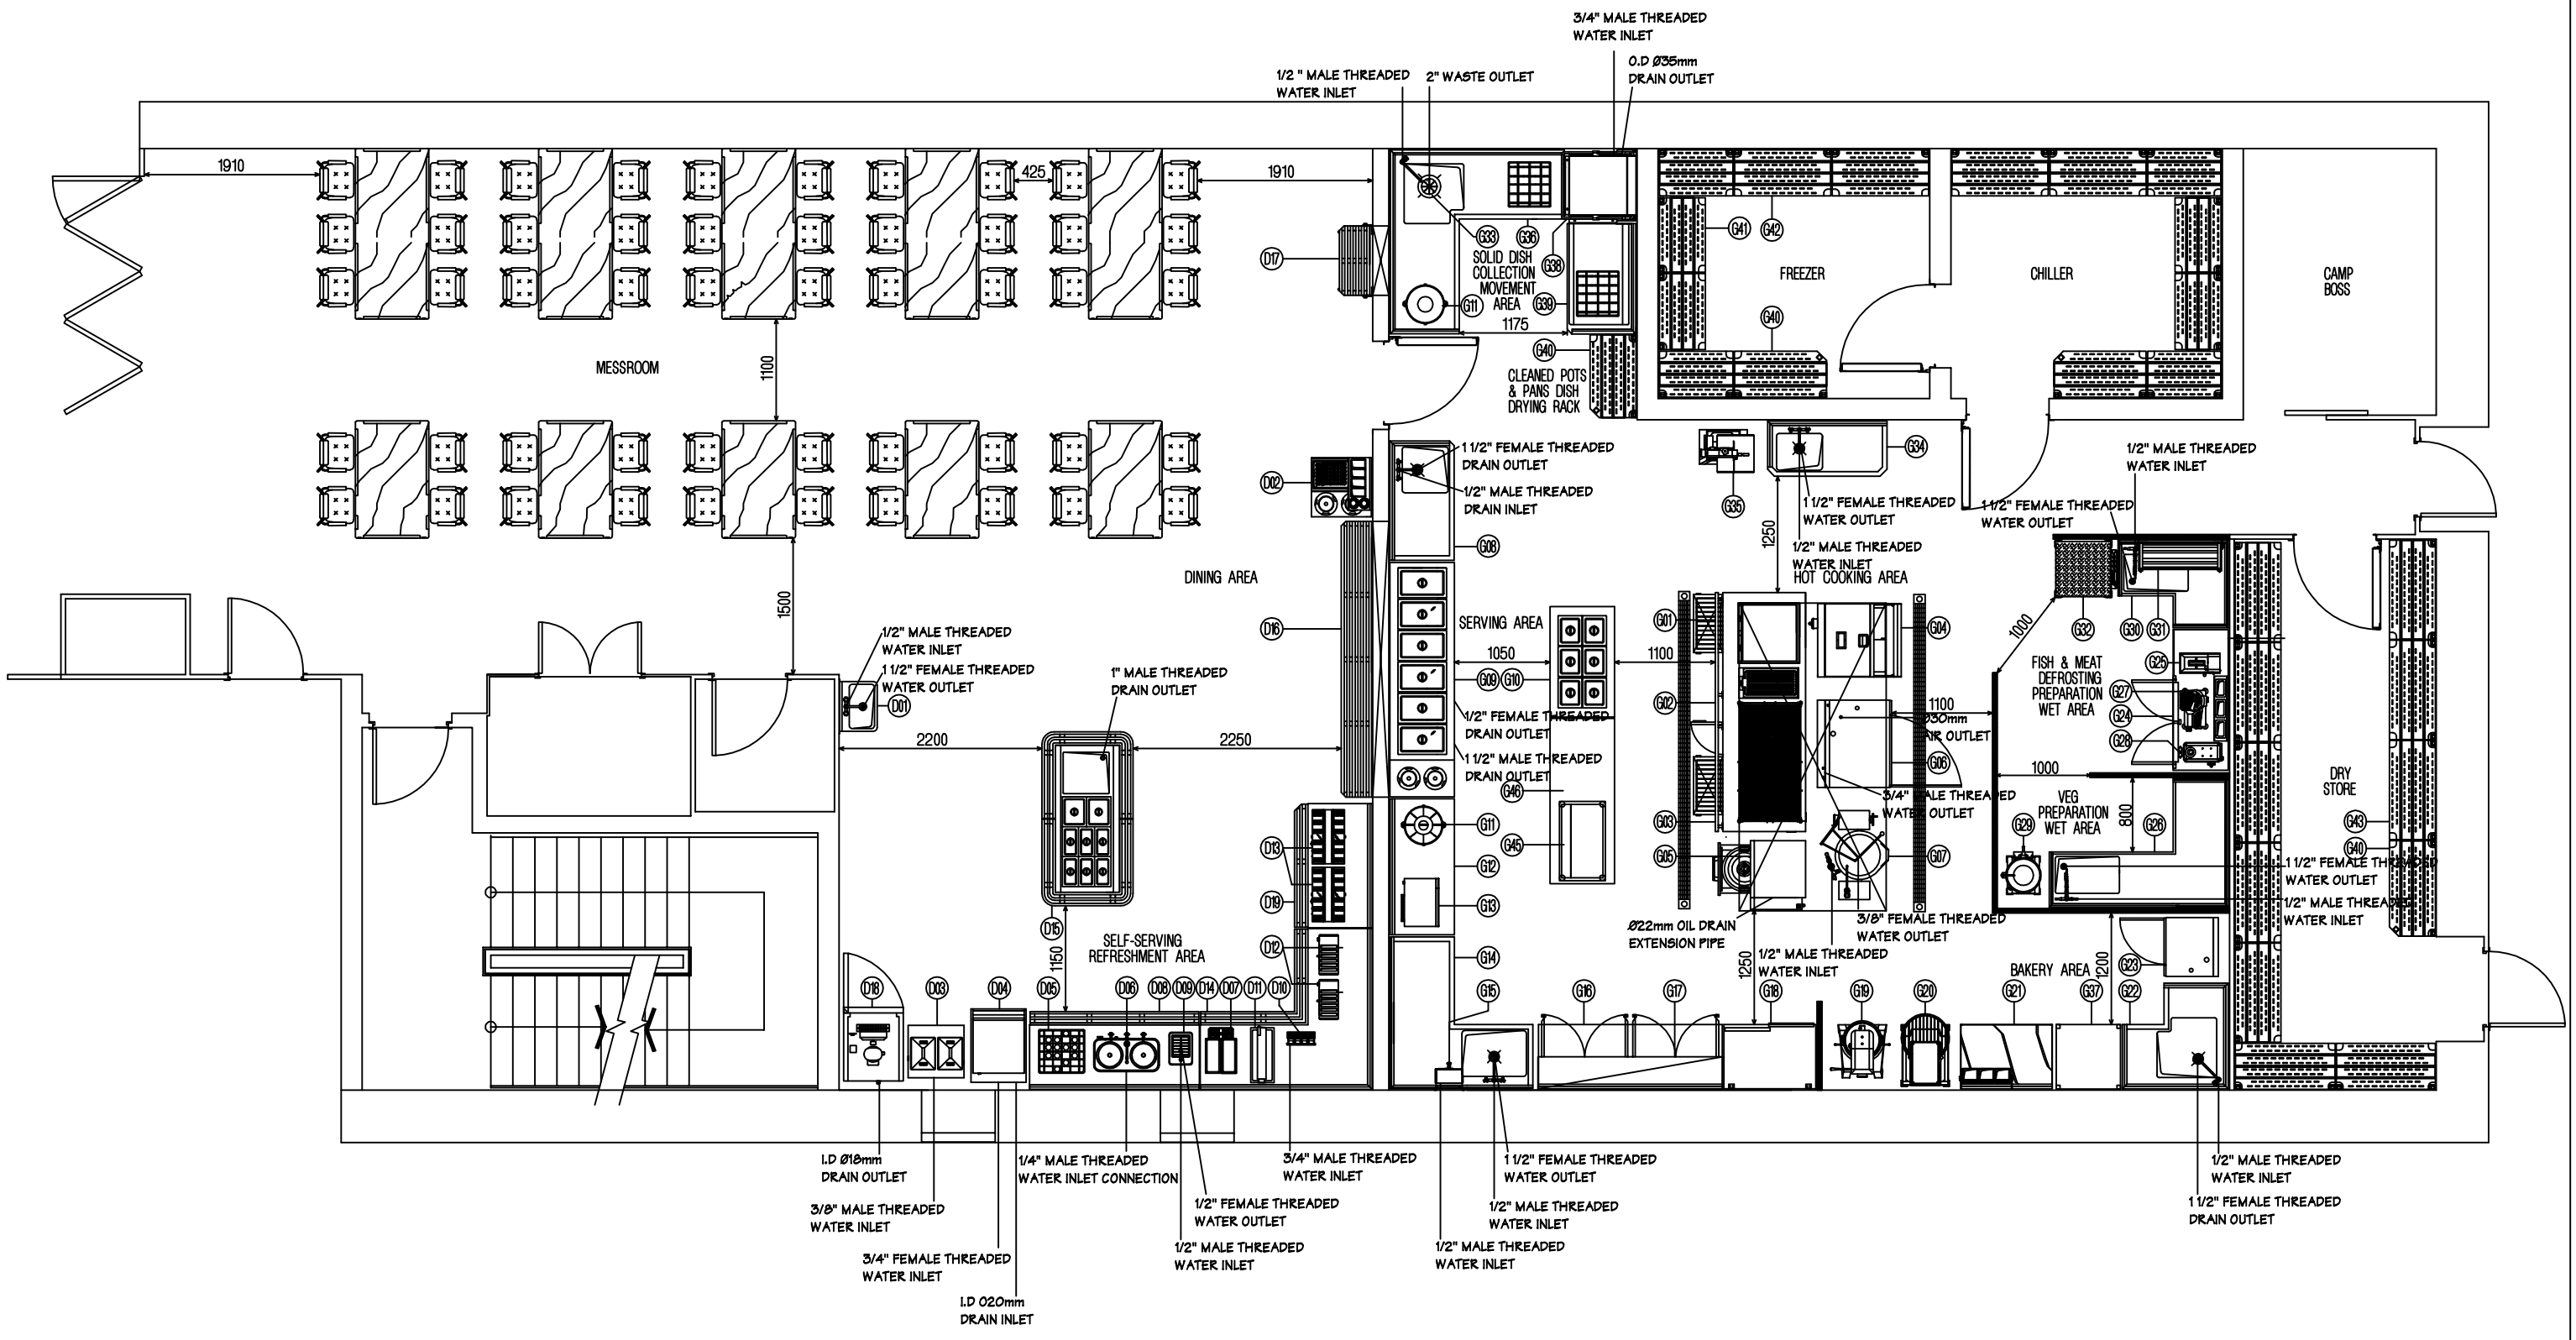

ITEM NO.	DESCRIPTION	MODEL	QTY	ITEM NO.	DESCRIPTION	MODEL	QTY	ITEM NO.	DESCRIPTION	MODEL	QTY	ITEM NO.	DESCRIPTION	MODEL	QTY	ITEM NO.	DESCRIPTION	MODEL	QTY	ITEM NO.	DESCRIPTION	MODEL	QTY
G01	ELECTRIC COOKING RANGE w/ OVEN	KL2G	1	G12	WORKING TABLE (1500 x 700 x 900mm)	----	1	G23	CONVECTION OVEN	MCE 071	1	G34	SUS TABLE w/1 SINK (1300 x 600 x 900mm)	----	1	G45	SALAMANDER GRILL	SEF-80	1	D10	SODA DISPENSER	----	1
G02	ELECTRIC COOKING RANGE	KL1G	1	G13	MICROWAVE OVEN (COMMERCIAL TYPE)	R2197	1	G24	SUS UNDERCOUNTER REFRIGERATOR	SUF-F15611SA	1	G35	BONE SAW	SOG/1830	1	G46	SUS DRESSING TABLE w/ OVERHEAD SHELF (1200 x 700 x 900mm)	----	1	D11	CEREAL DISPENSER	----	1
G03	ELECTRIC COOKING RANGE w/ OVEN	KL26	1	G14	SUS TABLE w/1 SINK (1650 x 1650 x 700 x 900mm)	----	1	G25	ELECTRIC MEAT TENDERIZER	OR/90	1	G36	SOIL TABLE w/1 SINK (2000 x 1900 x 750 x 900mm)	----	1	D01	WASH BASIN	----	1	D12	BREAD TOASTER	R6ATS	2
G04	DEEP FRYER 20 LITRES w/(SOLAS APPROVAL TYPE)	20 DPFR/ FEQ	1	G15	ELECTRIC WATER BOILER	LT10	1	G26	SUS TABLEw/SINK (1950 x 1350 x 600 x 900mm)	----	1	G37	SUS SHELF (700 x 700 x 1500mm)	----	1	D02	CUTLERY COUNTER & PLATE DISPENSER	----	1	D13	BREAD DISPLAY	----	2
G05	2 TIER ELECTRIC RICE COOKER	FRC108NB	1	G16	WORKING TABLE (2000 x 700 x 900mm)	----	1	G27	MEAT SLICER	220/GAT	1	G38	DISHWASHER	GS83	1	D03	ICE CREAM MACHINE	424	1	D14	SUS TABLE w/TRAY SLIDE (1950 x 1750 x 700 x 900mm)	----	1
G06	CONVECTION STEAMER	MME 071	1	G17	WALL MOUNTED CABINET w/SWING DOOR	----	1	G28	MEAT MINCER	MC-705G-3/4HP	1	G39	CLEAN TABLE (1200 x 750 x 900mm)	----	1	D04	ICE CUBE MACHINE	MV300	1	D15	REFRIGERATED DESSERT DISPLAY CABINET w/TRAY SLIDE	----	1
G07	ELECTRIC SOUP BOILER	EK200/30MT	1	G18	2 TIER CABINET	----	1	G29	POTATO PEELER	G	1	G40	SUS PERFORATED SHELVING (1000 x 500 x 1800mm)	----	4	D05	CUP RACK	----	1	D16	TRAY SLIDE	----	1
G08	WORKING TABLE w/1 SINK (1300 x 700 x 900mm)	----	1	G19	UNIVERSAL COOKING MACHINE	ARM30	1	G30	SUS TABLE w/1 SINK (1200 x 950 x 600 x 900mm)	----	1	G41	SUS PERFORATED SHELVING (800 x 500 x 1800mm)	----	8	D06	COFFEE URN	RU300-63	1	D17	FOLDABLE TRAY SLIDE	----	1
G09	BAIN MARIE w/HOT CABINET & PLATE DISPENSER	----	1	G20	DOUGH MIXER	SL35	1	G31	FOLDABLE DEFROSTING RACK	----	1	G42	SUS PERFORATED SHELVING (1950 x 500 x 1800mm)	----	4	D07	JUICE DISPENSER	LP18 X 2	1	D18	REFRIGERATOR (DISPLAY TYPE)	YD021C	1
G10	BAIN MARIE w/HOT CABINET	----	1	G21	SUS FLOUR BIN w/MARBLE TOP AND INGREDIENT HOLDER	----	1	G32	CHOPPING BOARD w/KNIFE HOLDER	----	1	G43	SUS PERFORATED SHELVING (1800 x 500 x 1800mm)	----	10	D08	SUS TABLE w/TRAY SLIDE (1850 x 700 x 900mm)	----	1	D19	SUS TABLE w/TRAY SLIDE (1350 x 700 x 900mm)	----	1
G11	GARBAGE BIN	----	2	G22	SUS TABLE w/1 SINK (1150 x 1150 x 700 x 900mm)	----	1	G33	WASTE DISPOSER	SS75	1	G44	SUS WORK TABLE (600 x 600 x 900mm)	----	1	D09	WATER STATION	----	1				

TITLE : KUMANG CLUSTER DEVELOPMENT PROJECT
GALLEY EQUIPMENT'S PIPING LIST

DRAWN : VIJAY | M/CODE : | S/CODE :
REVISED : 1 | SCALE : NTS
CHECKED : | SHEETS : 1 of 1
DATE : 26/07/07 | DRG No. :

GALLEY ARRANGEMENT LAYOUT & EQUIPMENT DESIGN & SUPPLY BY:

KANG LI FAR EAST PTE LTD
(Kitchen Address)
Pasir Panjang P.O. Box 0065
Singapore (911220)
Tel: (65) 6773 2166
Fax: (65) 6775 1935
E-mail: klsg@singnet.com.sg

ISO 9001 CERTIFIED COMPANY

LIST OF ITEMS